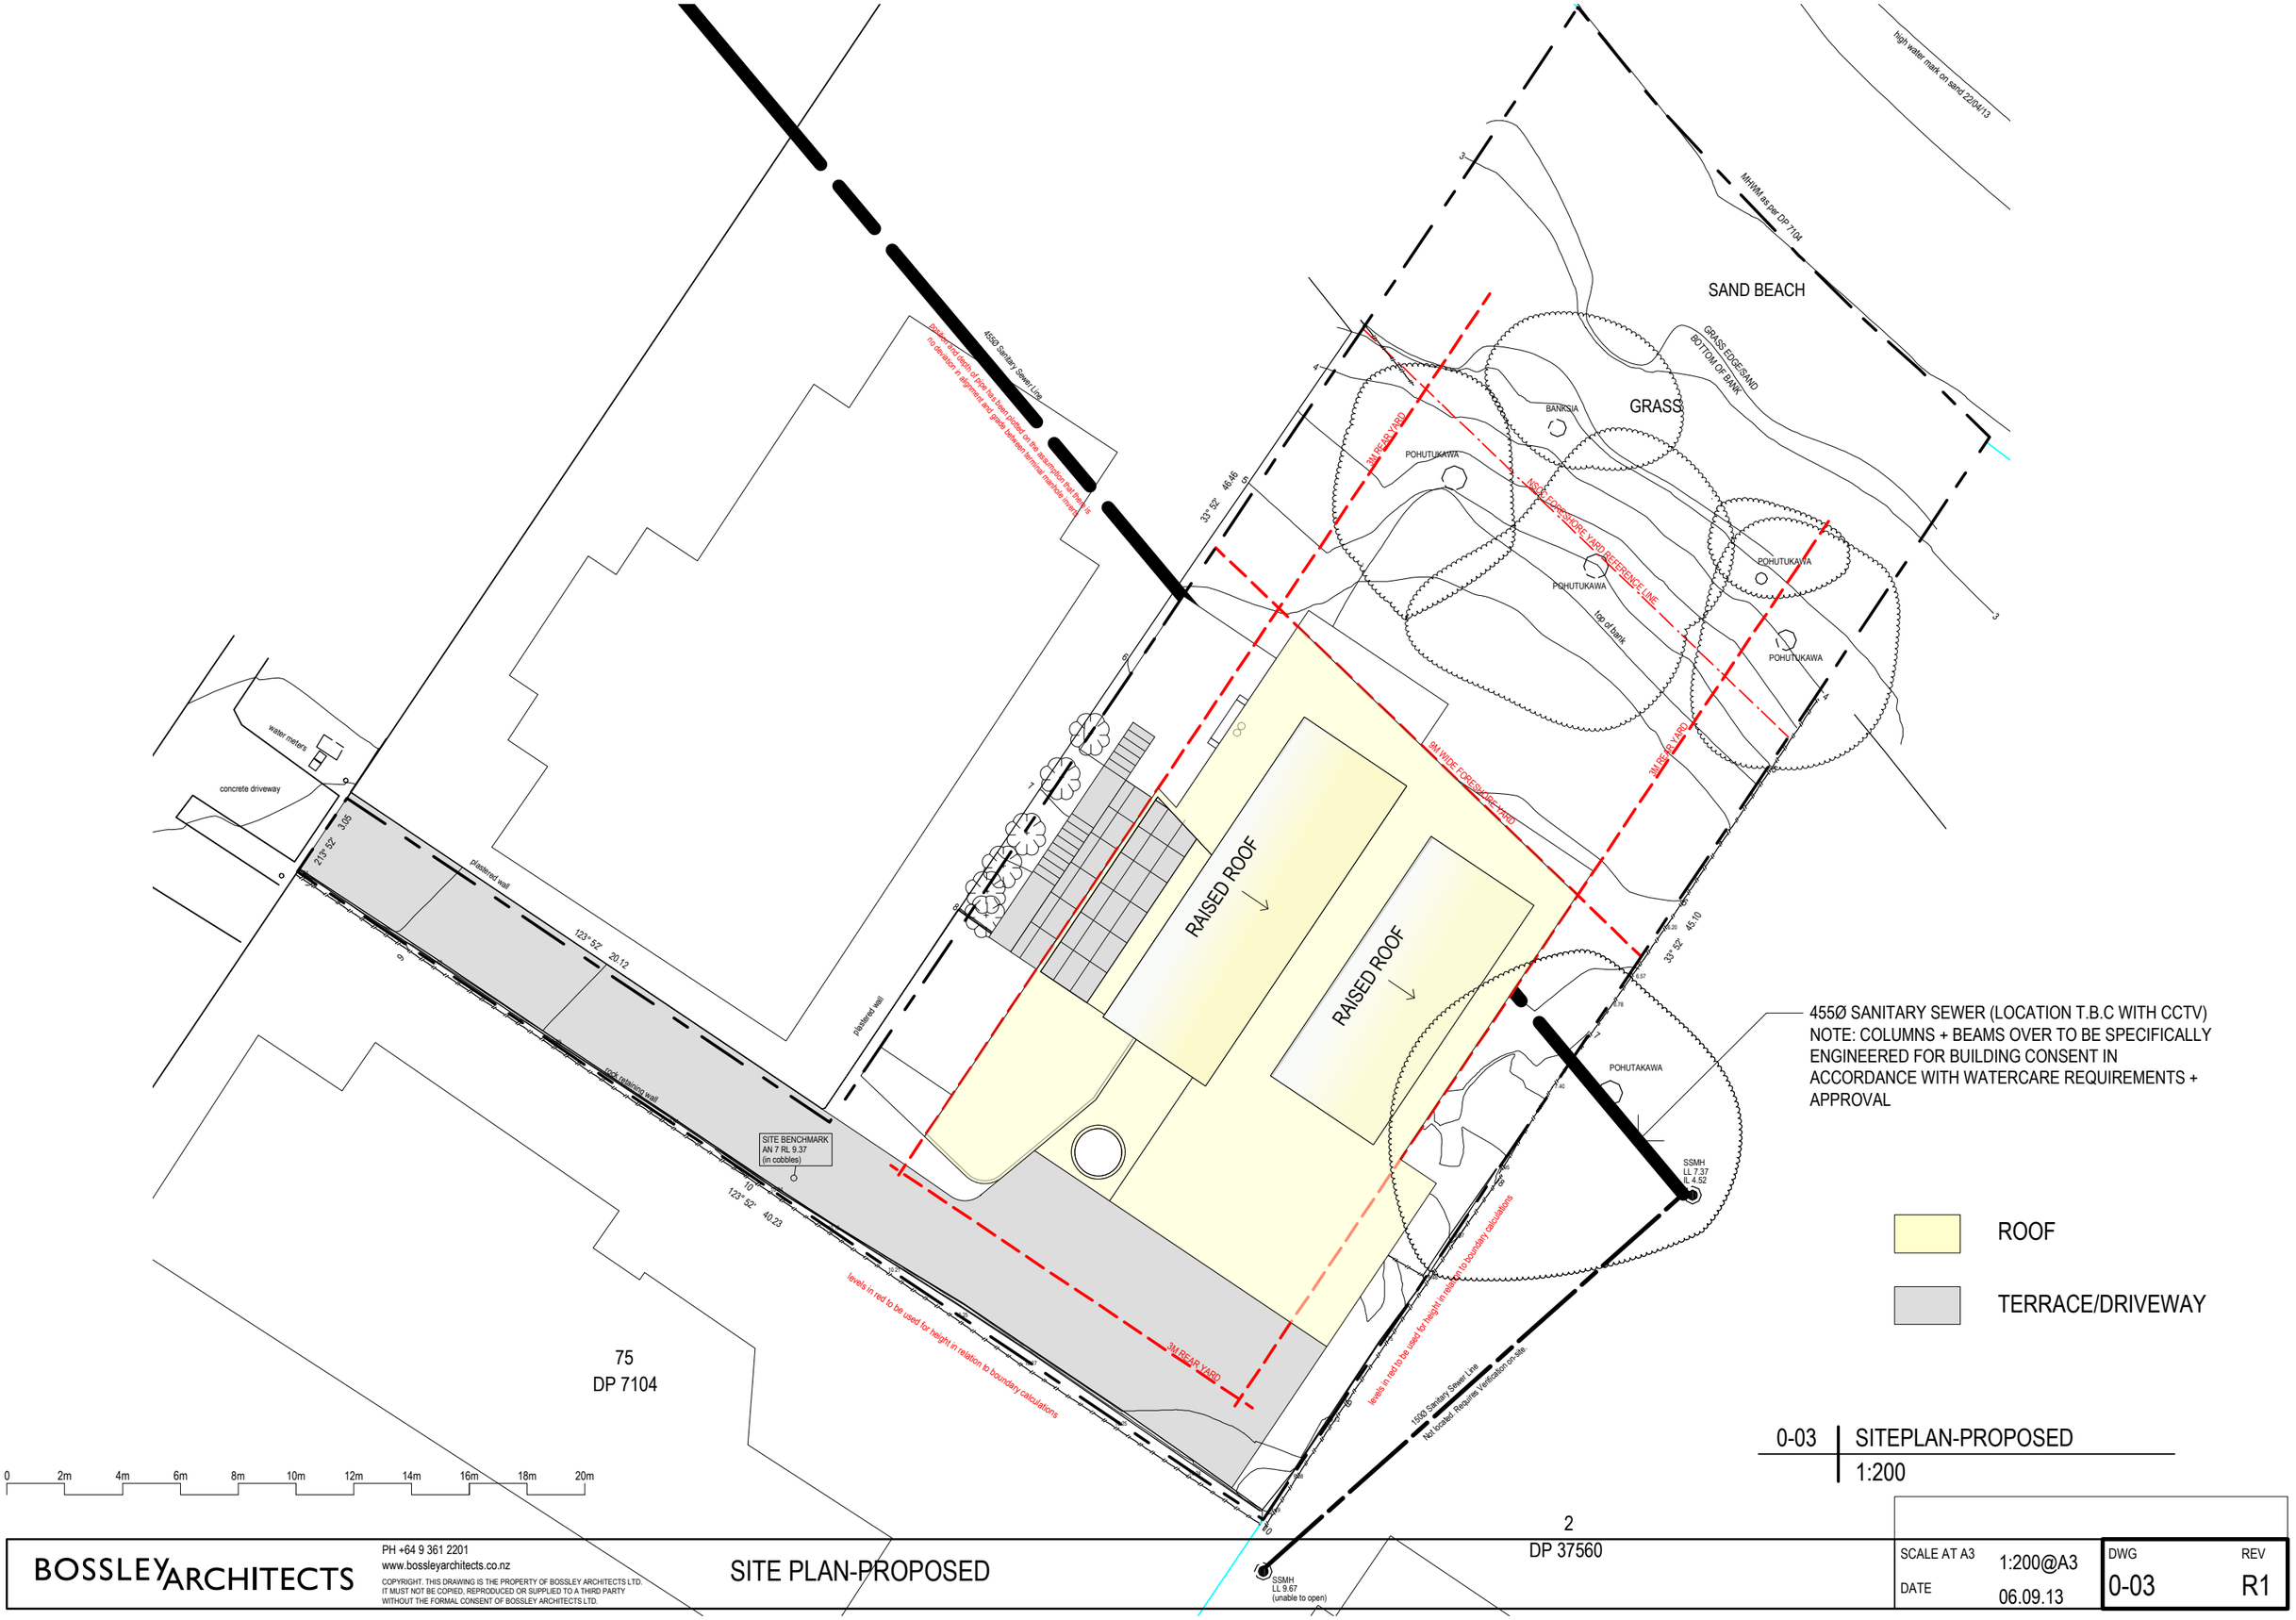

0-03 | SITEPLAN-PROPOSED
1:200

BOSSLEY ARCHITECTS

PH +64 9 361 2201
www.bossleyarchitects.co.nz

COPYRIGHT. THIS DRAWING IS THE PROPERTY OF BOSSLEY ARCHITECTS LTD. IT MUST NOT BE COPIED, REPRODUCED OR SUPPLIED TO A THIRD PARTY WITHOUT THE FORMAL CONSENT OF BOSSLEY ARCHITECTS LTD.

SITE PLAN-PROPOSED

SCALE AT A3	1:200@A3	DWG	REV
DATE	06.09.13	0-03	R1